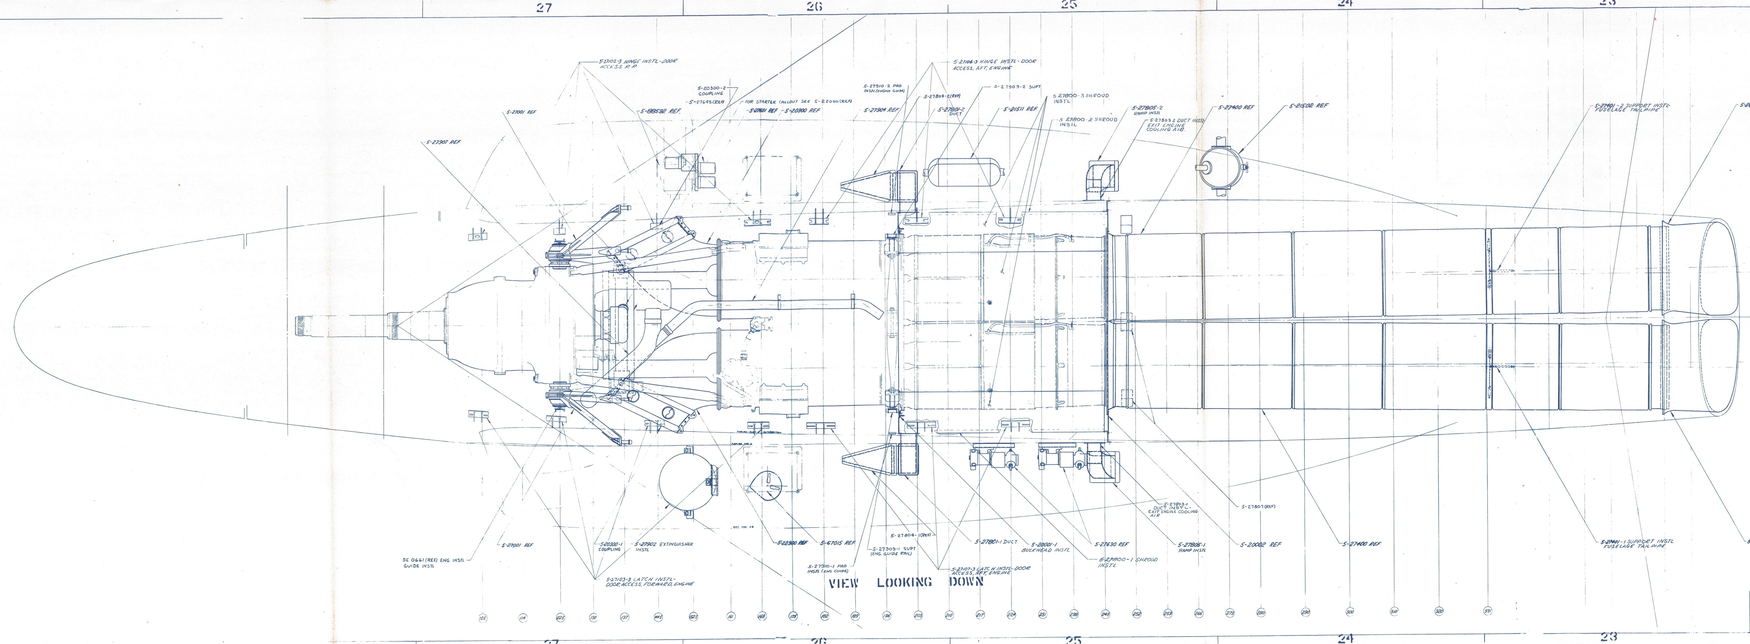

CONFIDENTIAL

S-27000

POWER PLANT INSTL

S-27000